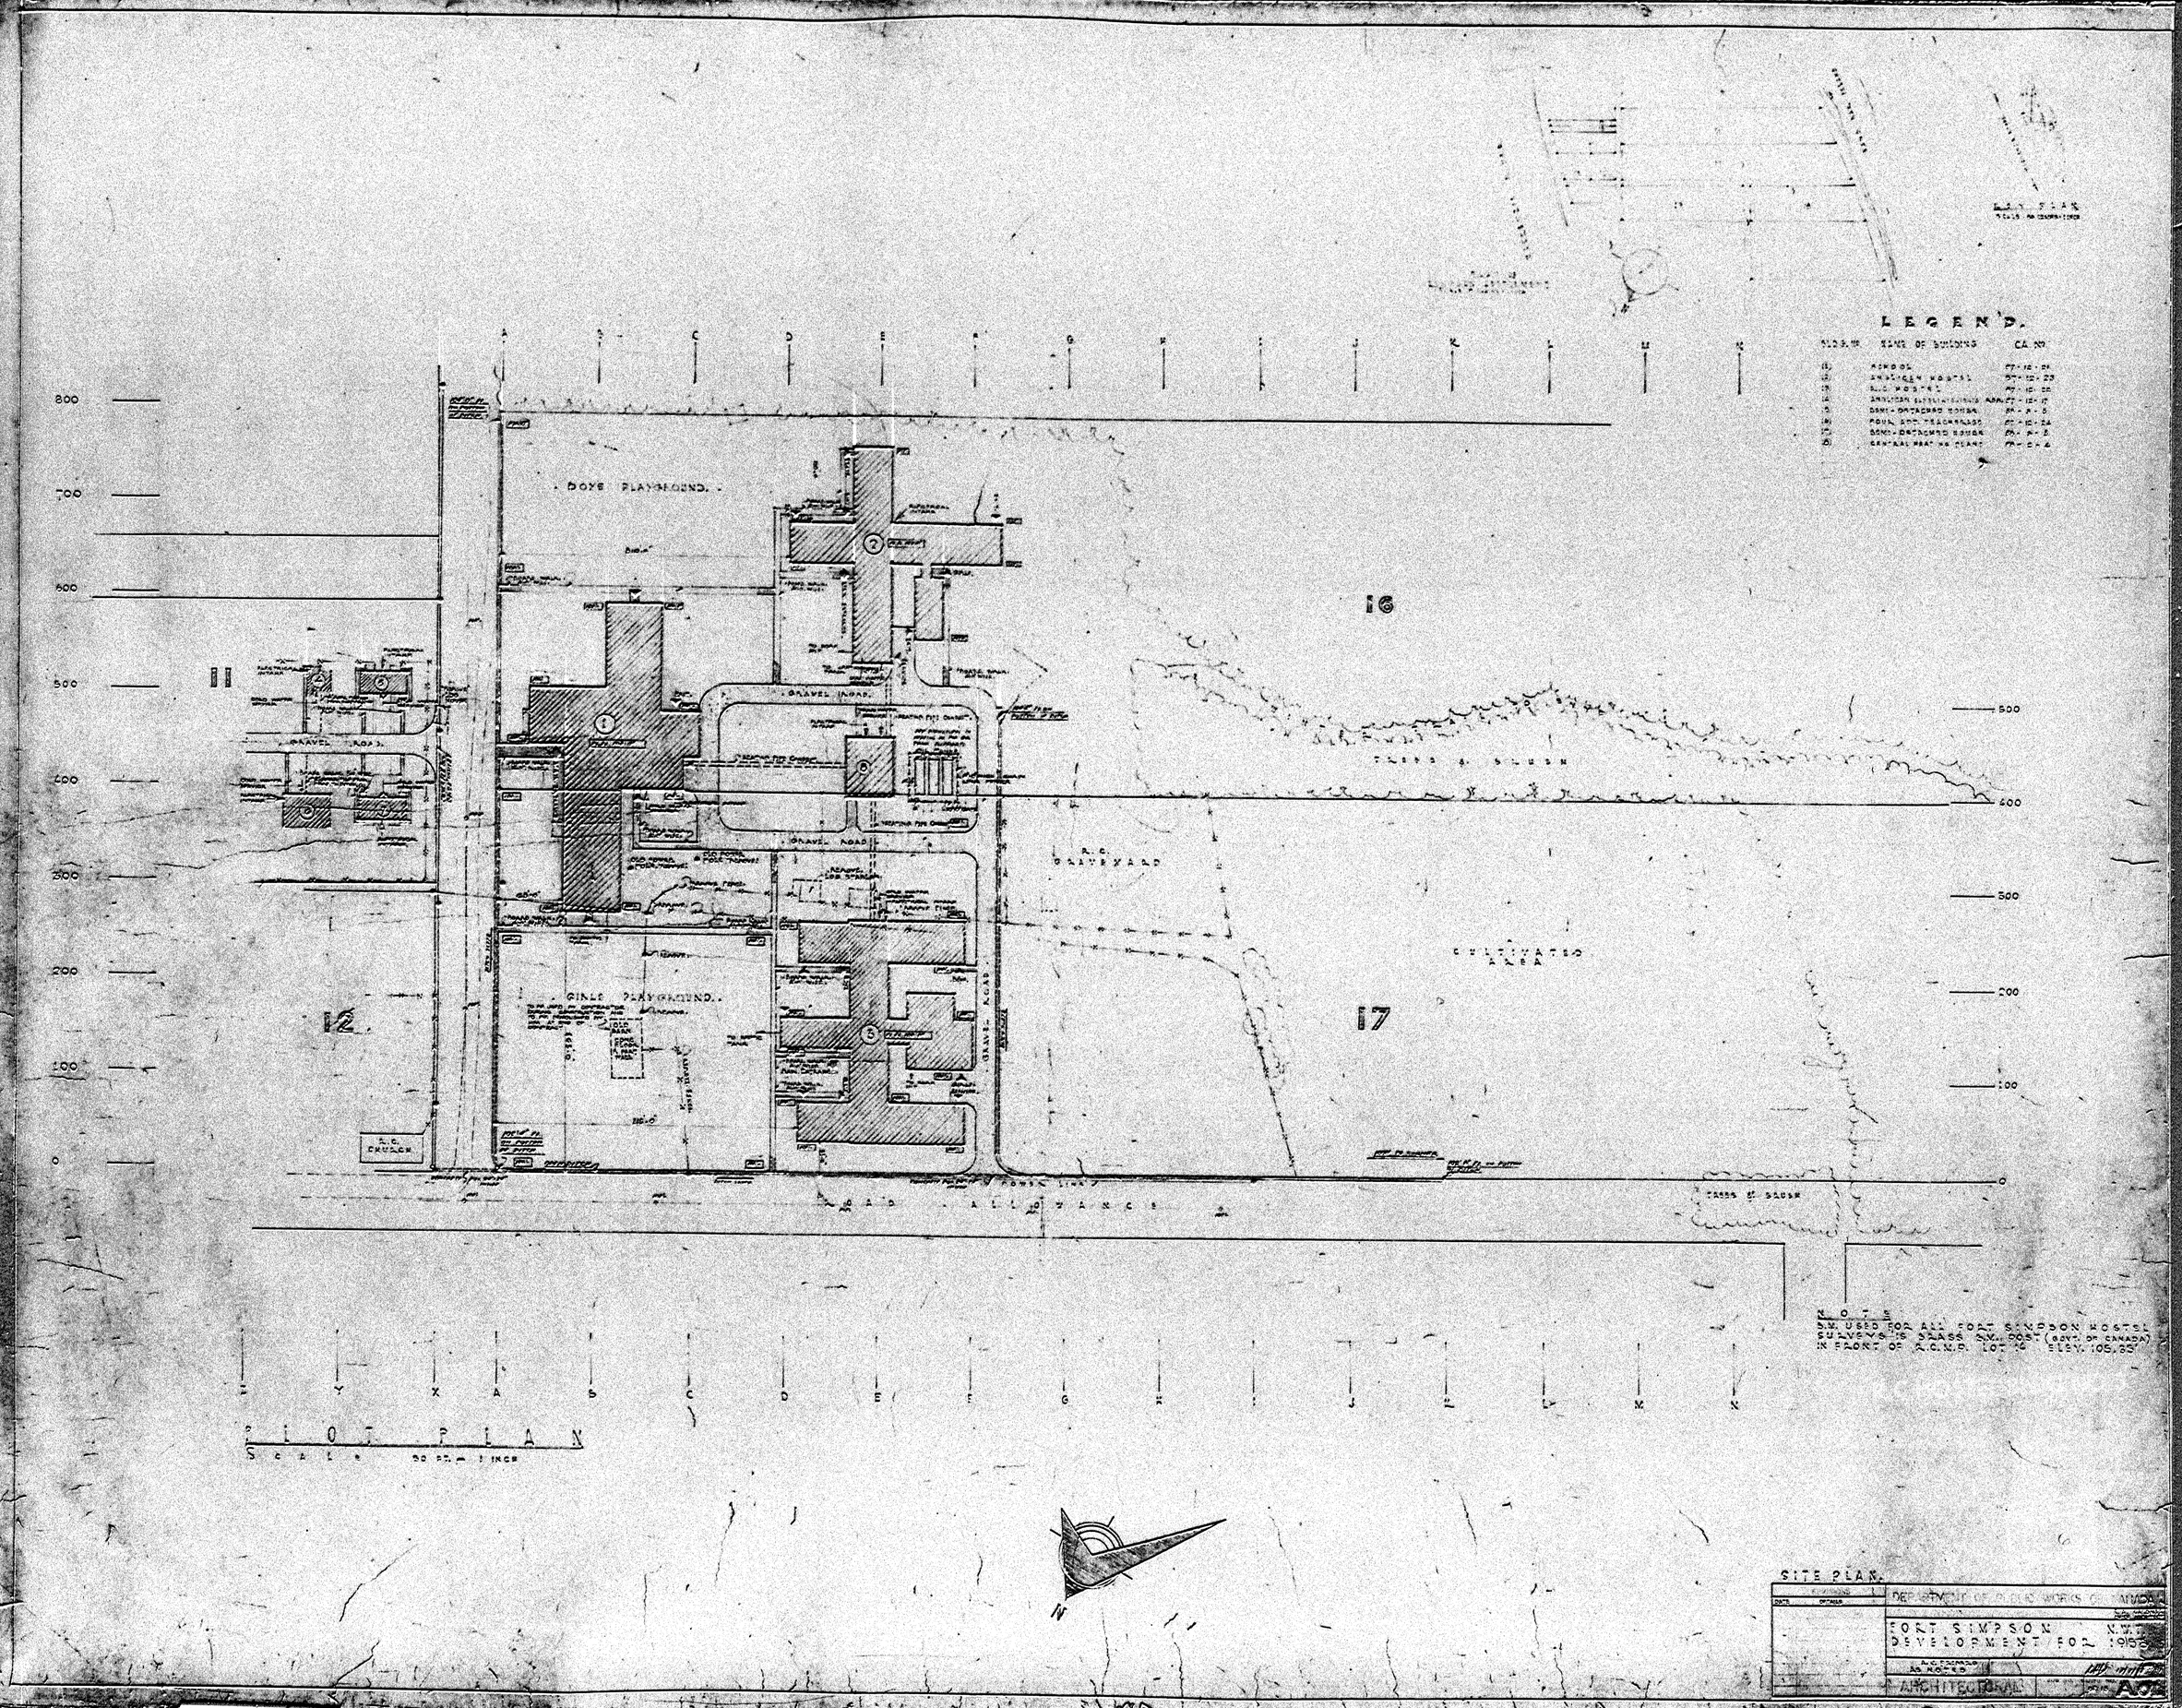
LEGEND.
BLDG. NO. NAME OF BUILDING CA. NO.
BOYS PLAYGROUND.
GIRLS PLAYGROUND.
GRAVEL ROAD
R.C. GRAVEYARD
CULTIVATED AREA
TREES & BRUSH
ROAD ALLOWANCE
POWER LINE
16
17
12
11
NOTE
B.M. USED FOR ALL FORT SIMPSON HOSTEL SURVEYS IS BRASS B.M. POST (GOVT. OF CANADA) IN FRONT OF R.C.M.P. LOT 14 ELEV. 105.33'
PLOT PLAN
SCALE 50 FT. = 1 INCH
SITE PLAN.
DEPARTMENT OF PUBLIC WORKS OF CANADA
FORT SIMPSON N.W.T.
DEVELOPMENT FOR 1915
A.C. PREPARED AS NOTED
ARCHITECTURAL