

MONTREAL

153-0-5

May 1st, 1936

Department of Indian Affairs,
Ottawa, Ont.

To STANLEY BROCK LIMITED Dr.

[illegible]

If this statement does not agree with your records please notify us at once.
Interest will be charged on overdue accounts at 7%.

共計 10 種

Indian Affairs. (RG 10, Volume 6442, file 880-5, part 1)

PUBLIC ARCHIVES

CANADA

ARCHIVES PUBLIQUES

153-0-5

153-0-5

1. Very
2. JH

Ottawa, May 6th, 1936.

Reverend Sir,-

The Department is in receipt of your letter of the 4th instant, with reference to the claim of the British Columbia Electric Railway Company for arrears of lighting account at the Coqualeetza Indian Residential School. From the information before the Department, it appears that the school management is in no way to blame for the mistake made in the lighting accounts.

As you are aware, this Department is not responsible for paying the cost of electric current at Indian residential schools.

Very careful consideration has been given to the letter of the British Columbia Electric Railway Company. The Department cannot see any reason why we should favourably consider making any payment to them.

Yours truly,

A. F. Mackenzie
A. F. Mackenzie,
Secretary.

Rev. Kenneth J. Beaton, B. A.,
Associate Secretary,
Board of Home Missions,
United Church of Canada,
299 Queen St. West,
Toronto 2, Ont.


Indian Affairs. (RG 10, Volume 6442, file 880-5, part 1)

PUBLIC ARCHIVES

ARCHIVES PUBLIQUES

CANADA

POOR COPY

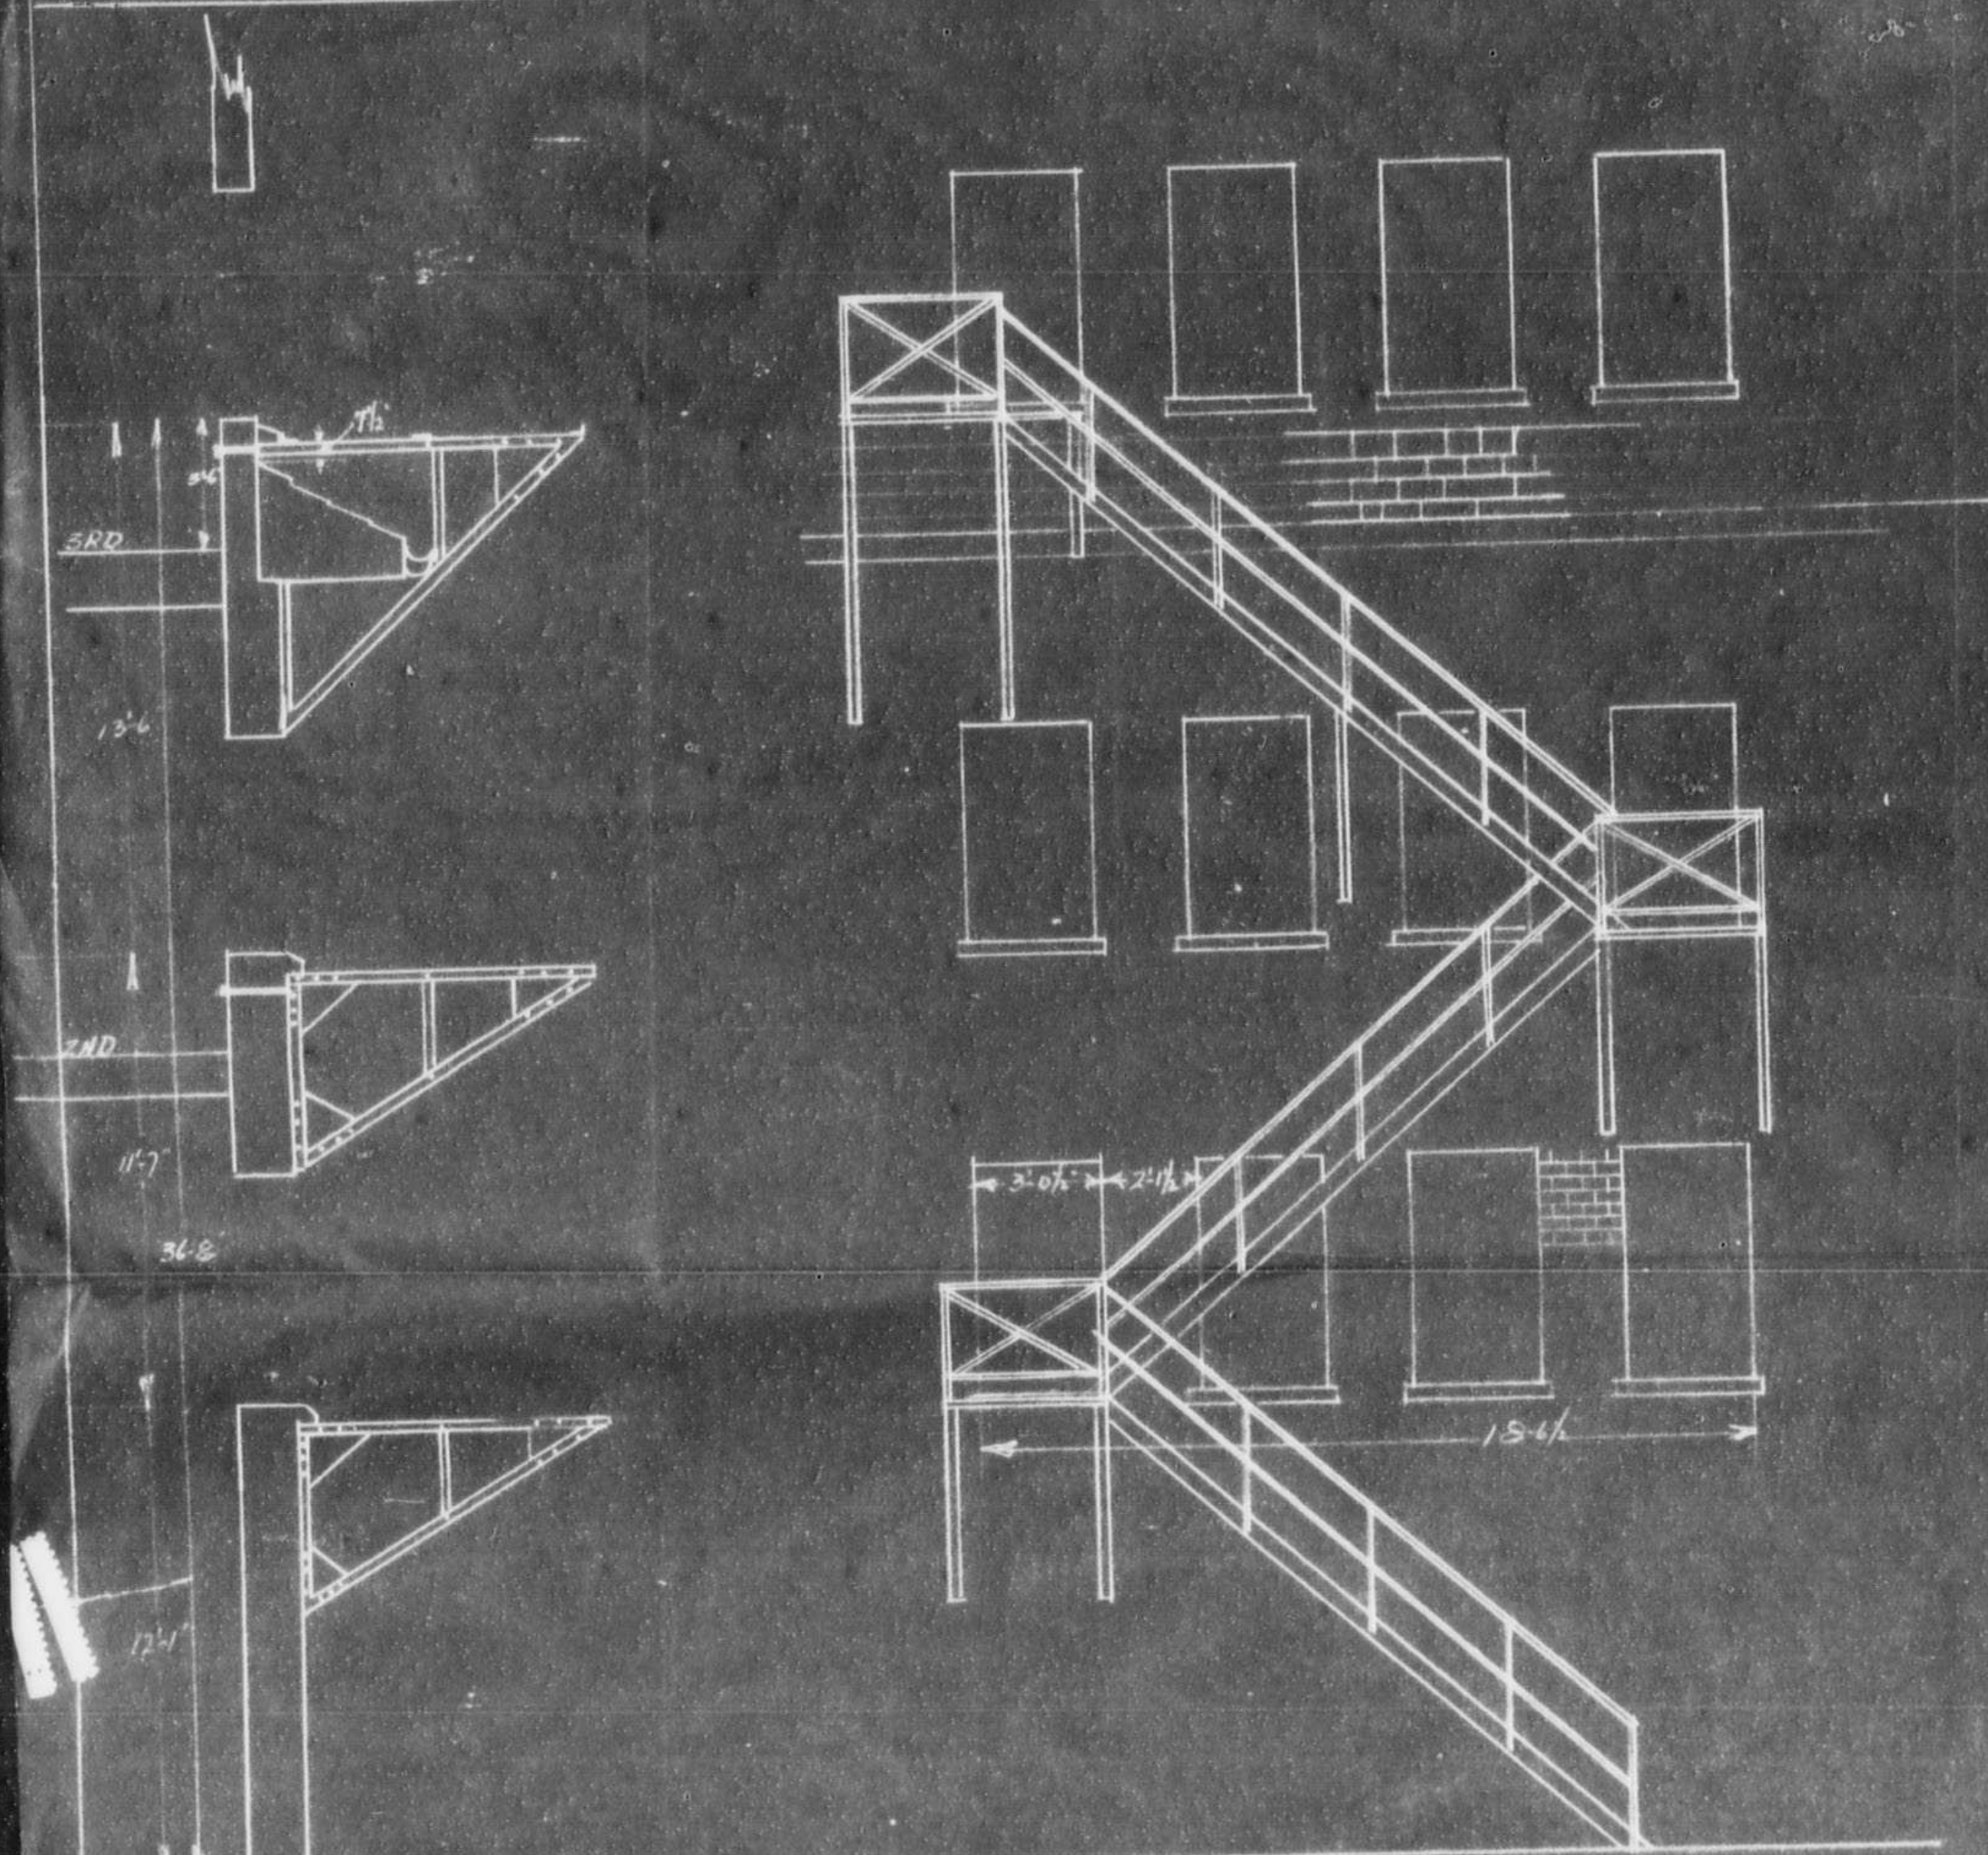

PROPOSED FIRE ESCAPES 2 REQUIRED
 COQUALEETZA INDIAN RESIDENTIAL SCHOOL
 SARDIS, B.C.
 SCALE 1/4" = 1'-0"

BIRCHETS 3x2 1/2 x 1/2 L
 LANDING SUPPORTS 3x2 1/2 x 1/2 L
 GRATES 1 1/4 x 3/4 ON EDGE 1" SPACE
 TREADS
 STRINGERS 6" CHANNEL @ 9'-2"
 HANDRAILS 1 1/2 x 3/4 L

PEARSON WIRE & IRON WKS LTD
 VANCOUVER B.C.

PLAN AT 5TH FLOOR

Indian Affairs. (RG 10, Volume 6442, file 880-5, part 1)

PUBLIC ARCHIVES

CANADA

ARCHIVES PUBLIQUES

POOR COPY

COPY

REV. R. C. Scott, Principal,
Coqualeetza Residential School,
Sardis, B.C.

Vancouver April 11/36

Dear Sir:

Re Fire Escapes.

AND
delivery

We are pleased to quote you the sum of Nine Hundred and Forty Eight Dollars (\$948.00) Sales Tax included, for the supply of two fire escapes, from the third floor to the ground, as shown on enclosed sketch. You will note that this price is considerably higher than the price which we first quoted you, as there is an additional stair from the third to the second floors, together with extra third floor landings and the landings are all double width in place of single as was originally intended when the stairs would have continued in one direction.

We quote you the sum of Seventy Two dollars (\$72.00) for the erection of these fire escapes, and the board and lodging for two men for one week would be extra.

We also quote you the sum of One Hundred and Seventy Dollars (\$172.00) ~~###~~ Sales Tax included, for the supply and delivery of two stairs from the existing balconies, and the sum of Eighteen Dollars (\$18.00) for the erection of same.

All work would be constructed in the best possible manner and would be painted two coats.

Hoping we may be successful in obtaining your order on this work which will receive our best attention,

Yours very truly,

PEARSON WIRE AND IRON WORKS LTD.

INDIAN OFFICE
NEW WESTMINSTER
APR 20 1936

Indian Affairs. (RC 10, Volume 6442, file 880-5, part 1)

PUBLIC ARCHIVES

ARCHIVES PUBLIQUES

CANADA

POOR COPY

PARSON WIRE & IRON WORKS LTD.MANUFACTURERS
ARCHITECTURAL AND ORNAMENTAL
IRON WORKERS**WIRE WORKERS AND WEAVERS**

BRASS AND BRONZE WORK

2105-15 FRANKLIN STREET

VANCOUVER, B. C.

193

FIRE ESCAPES
STEEL STAIRS
STAIR RAILINGS
BALCONIES CANOPIES
ELEVATOR FRONTS
GATES AND FENCES
WINDOW GUARDS
BANK CAGESCopy of our Estimate for Fire Escapes
Cogwaleetza Indian SchoolTwo Fire Escapes, one at each end of School

18 Brackets	400' 3 x 3 x $\frac{1}{4}$ angle	200#	
	54 sq. ft $\frac{1}{4}$ " plate	540#	
	5/8" rivets	25#	
300' railing	600' 1 $\frac{1}{2}$ " x 3/16" angle	1100#	
	600' 1 $\frac{1}{2}$ " x 3/16" flat	480#	
Stringers	240' 6" channel	1960#	
Landing frames	100' 3x2x $\frac{1}{2}$ angle	410#	
Gratings	180 sq. ft.	2000#	
Treads	112 required	3510#	
Miscellaneous bolts and rivets		200#	
	Total material	12225#	\$ 525.62
	Shop labour		123.00
			648.62
	Overhead Expenses, & Profit 33%		216.20
			864.82
	Sales Tax 8%		69.18
	Cartage		14.00
	As quoted		\$ 948.00

Erection of above fire escapes

Labour	\$ 62.00
Transportation	10.00
As quoted	\$ 72.00

Board and lodging, 2 men, 6 days, extraTwo stairs to existing fire escapes

Material	1586#	\$ 67.48
Labour		41.00
		108.48
	Overhead etc. 40%	43.37
		151.85
	Sales Tax 8%	12.15
	Cartage	6.00
	As quoted	\$ 170.00

Erection of above stairs

As quoted	\$ 18.00
-----------	----------

INDIAN OFFICE
NEW WESTMINSTER
MAY 16 1936

Indian Affairs. (RG 10, Volume 6442, file 880-5, part 1)

PUBLIC ARCHIVES

ARCHIVES PUBLIQUES

CANADA

POOR COPY

REV. R.C. SCOTT, B.A.
Principal

Phones
SCHOOL—CHILLIWACK 4602
RESIDENCE—CHILLIWACK 4607

COQUALEETZA RESIDENTIAL SCHOOL
SARDIS, B.C.

INDIAN OFFICE
NEW WESTMINSTER

April 16th, 1936.

Mr A.O'N. Daunt,
Indian Agent,
New Westminster, B.C.

APR 20 1936

Dear Mr Daunt:

I am enclosing herewith Blue Print of suggested Fire Escapes for the end of our Main School Building. I am sorry that the amount now submitted is so much in excess of that which the firm gave to me as a rough estimate. That is largely due to the fact that the sketch which was made for me by Mr Williams took account only of the first two stores, and left the upper story unprovided for. It is this, as stated in the letter from The Pearson Company which has increased the cost. The windows on the third floor are set back from the wall, so that the platform has to extend over a part of the roof in order to get clearance for the stairway to the second floor windows. The flight of steps is a long one also. I had the quotation made for stairs going right to the ground. Otherwise it would have had to be a counterbalance unit from the ground floor down. This would have been much more costly, and there is the unsatisfactory element of upkeep to be sure that it would always be ready for use. The other fire escapes come practically to the ground, by means of the ladder from the lower landing. This is very unsatisfactory so far as utility and ready exit is concerned. These ladders should be replaced by stairways as suggested in the second part of the Pearson Co's quotation, but so far as allowing access to the dormitories from the outside, the ladder is almost as big a menace as would be the stairways proposed. I think we can eliminate the Counterbalance unit. We have had no trouble for some years, so I am informed, through use of fire-escapes to obtain entrance to the building. Locks and seals, on the inside are all we use, and they are sufficient. The ladders on the front of the building, and again from No 5 dormitories on both boys' and girls' sides, are quite inadequate and unsafe for use. The proposed units, would allow exit through the lavatory windows as shown in the sketch. These would need to be made into casement windows, to allow ready exit, but that is not an expensive undertaking. It should, however, be provided for. The new sash would be the main, and likely the only expense as we could change them ourselves. Our present system of fire escapes is entirely inadequate and would not pass inspection by a fire marshall. These proposed additions, especially if supplemented by the additional sections from the main floor landings to the ground on our present escapes at the rear of the School, would give us equipment that would be adequate. We would then have three exits, namely:

1. By the stairways and through front and rear entrances;
2. Down fire escapes at the rear of the building,
3. Down fire escapes (as proposed) at the end of the building.

If the Department is unable to meet the cost of the proposed new units at \$ 948.00, plus cost of erection, then I trust that they will undertake the extra unit from the lower landing to the ground, on the unit now on the rear of the School. We might do the work of installation in this case, as there would be no new

Indian Affairs. (RG 10, Volume 6442, file 880-5, part 1)

PUBLIC ARCHIVES

ARCHIVES PUBLIQUES

CANADA

POOR COPY

REV. R.C. SCOTT, B.A.
Principal

Phones
SCHOOL ——— CHILLIWACK 4602
RESIDENCE — CHILLIWACK 4607

COQUALEETZA RESIDENTIAL SCHOOL
SARDIS, B.C.

A.O'N.D.

(2)

braces required. It would be only a matter of cutting the present platform, and attaching the new stairs to the present landing. In our last fire drill, the boys took 6 minutes and the girls 9 minutes to get out and clear of the fire escapes. This was due to the congestion on the lower landing through having to go down the ladder one at a time. The new addition would give us ready exit right to the ground and I cannot too highly recommend its being granted. The matter of the units on the end, as proposed in the enclosed Blue Print might wait for further consideration, but are vital to greatest degree of safety. If the work were done on the new units during the summer vacation we would supply board for the workmen. Regretting the increase of cost for the proposed new units, but emphasizing once more the need of some such further protection, I am,

Yours sincerely,

R.C. Scott

RCS/

PRINCIPAL.

P.S. I am really up the Coast on a visit to the villages in hope of stimulating recruiting of pupils, and shall call to see you early in May upon my return.

In looking more carefully at the sketch, I do not see why the lower landing might not be single, and the stairway continue straight to the ground. The stairway from the third floor would naturally land on the outside of the platform on the second floor landing. Thus the continuation over the ground floor landing might well be straight down to the ground across a single width landing there. This would lower the cost some I have no doubt.

R.C.S.

Indian Affairs. (PG 10, Volume 6442, file 880-5, part 1)

PUBLIC ARCHIVES

ARCHIVES PUBLIQUES

CANADA

POOR COPY

DEPARTMENT OF INDIAN AFFAIRS
CANADA

OFFICE OF
INDIAN AGENT

File No. 1-8-B.

NEW WESTMINSTER, B.C.
May 23rd, 1936.

SIR:-

With reference to your letter dated the 10th of March, File No. 153-0-5, in which you authorize an expenditure of \$465.00 for improvements to the Fire Escape System at Coqualeetza Indian Residential School, and which figure was based on a Report and plan submitted by the Reverend Principal.

I now beg to forward you another letter from Mr. Scott, together with a blue print, from which it would appear that he failed to take the third story of the building into consideration when working out the original cost submitted.

A quotation in connection with the new plans, to make a complete job, of \$948.00 for material plus \$72.00, together with one week's board for two men in erecting them is submitted by the Pearson Wire & Iron Works Limited, Vancouver. The Reverend Mr. Scott, however, offers to absorb this cost of labour and board, which leaves the estimate at \$948.00.

A proposal to improve the foot of the present escapes at a cost of \$172.00, plus \$18.00 for erection costs is also enclosed. This latter solution, however, does not improve the third story situation, which, at present, is undoubtedly dangerous.

It is apparent, therefore, that in order to fully cope with the situation an expenditure of \$948.00 is called for. The alternative expenditure of \$190.00 will adequately take care of the first two floors, but will leave the top floor unprotected, as the existing up-right ladders could not be used in bad weather, or indeed at any time except by strong and active pupils.

I have advised the Reverend Principal to allow the matter to remain in abeyance pending your instructions.

Your obedient servant,

A.O.N. Daunt
A.O.N. Daunt.
Indian Agent.

ENCLS.

The Secretary,
Department of Indian Affairs,
Ottawa, Ont.

Indian Affairs. (RG 10, Volume 6442, file 880-5, part 1)

PUBLIC ARCHIVES

ARCHIVES PUBLIQUES

CANADA

POOR COPY

183-0-5
PYRENE FIRE EXTINGUISHERS

PYRENE TIRE CHAINS

NORWESCO AUTOMOTIVE CHEMICALS

EDWARD G. WOOD
PRESIDENT

GORDON C. BROWN
VICE-PRESIDENT & GENERAL MANAGER

EDWARD A. CLAPP
SECRETARY



Pyrene Manufacturing Company

OF CANADA LIMITED

91 DON ROADWAY

Toronto

MAY TWENTY SEVENTH
1936



Department of Indian Affairs,
Ottawa, Ont.

Attention Mr. J. D. Sutherland.
Acting Supt. Indian Education.

Dear Sirs,--

Further to our Mr. P. S. Snarr's visit, we have checked our records with regard to the Coqualeetza School at Sardis, B. C., and would advise that on your instructions of October 31st, 1929, we installed nine Thermene Extinguishers at this School.


For your further information on your fire protection, I am attaching copy of the list which we attached to our letter to you under date of May 11th, 1935, which we trust will be of some service to you.

Yours very truly,

PYRENE MANUFACTURING COMPANY
OF CANADA LIMITED

E. H. Mansell

GHW:AP

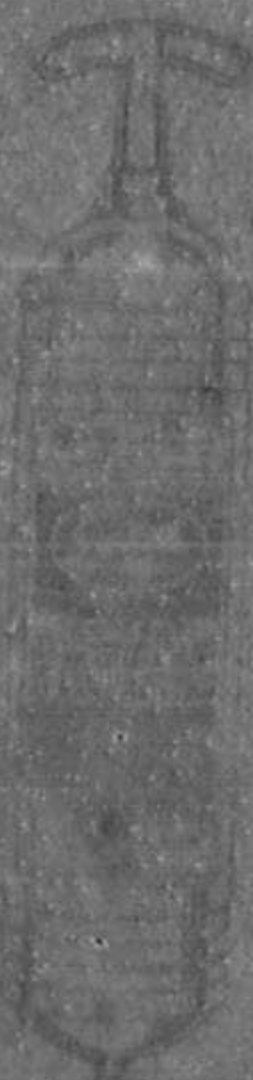

Fortify for Fire Fighting

Indian Affairs. (RG 10, Volume 6442, file 880-5, part 1)

PUBLIC ARCHIVES

ARCHIVES PUBLIQUES

CANADA

POOR COPY

153-0-5.

Ottawa, June 10, 1936.

Dear Sir:

With reference to your letter of the 4th instant, you may authorize the Principal of the Coqualeetza Residential School to incur an expenditure of \$56.00 in reshingling the Principal's residence. It is noted that the amount mentioned includes both material and labour.

You may also authorize the Principal to expend \$50 in purchasing material for reshingling three of the out buildings in connection with the school. It is noted that the work of shingling these three buildings will be done by the members of the manual training class.

Yours truly,

A. F. MacKenzie,
Secretary.

A. O'N. Daunt, Esq.,
Indian Agent,
New Westminster, B.C.

Indian Affairs. (RG 10, Volume 6442, file 880-5, part 1)

PUBLIC ARCHIVES

ARCHIVES PUBLIQUES

CANADA

POOR COPY

DEPARTMENT OF INDIAN AFFAIRS
CANADA



File No. 1-8-B.

OFFICE OF
INDIAN AGENT

JUN 8 1936

New Westminster, B.C.
June 4th, 1936.

SIR:-

Labon must

I beg to forward you herewith, a request from Reverend Principal of the Coqualeetza Indian Residential School, for an expenditure of Fifty six dollars, (\$56.00) with which to reshingle the Principal's residence.

This work should, I consider be done, and I would recommend it to the favourable consideration of the Department.

met. only

The Principal also requests that another Fifty dollars be expended for the reshingling of three other buildings connected with the school. If at all possible, I would like to see this done also, not only for their preservation, but the experience will be of practical value to the Manual Training Class.

Your obedient servant,

A.O.N. Daunt
A.O.N. Daunt,
Indian Agent.

ENCL.

The Secretary,
Department of Indian Affairs,
OTTAWA, Ont.

Indian Affairs. (RG 10, Volume 6442, file 880-5, part 1)

PUBLIC ARCHIVES

ARCHIVES PUBLIQUES

CANADA

POOR COPY

REV. R.C. SCOTT, B.A.
Principal

Phones
SCHOOL—CHILLIWACK 4602
RESIDENCE—CHILLIWACK 4607

COQUALEETZA RESIDENTIAL SCHOOL
SARDIS, B.C.

June 2, 1936

Mr. A.O.N. Daunt,
Indian Agent,
New Westminster, B.C.

INDIAN OFFICE
NEW WESTMINSTER
JUNE 4 1936

Dear Mr. Daunt:

I have received estimates for shingling our house amounting to Thirty-six dollars (\$36) for twelve thousand No.1 shingles; Ninety cents (.90) for fifteen pounds of nails; Nineteen dollars and twenty cents, (\$19.20) for six days labour to lay the same. Total, Fifty-six dollars, (\$56).

There are three other buildings which are badly in need of shingling, and I would say that another Fifty dollars would do all three. These include the building now used as Boat Shop, the extra dormitory near by, and the cottage, which I hope some time to have fixed up for a Manual Training proposition. The amount of Fifty dollars extra would be for the shingles for all three buildings. This work could readily be done by our own Manual Training boys, as the roofs are low, but I would not care to put these boys up on the roof of our house. I shall get estimates for the materials necessary to recondition the cottage mentioned, which could be used as a residence for married staff members.

Yours very sincerely,

R.C. Scott
R.C. SCOTT
Principal

RCS/BW

Copied

Indian Affairs. (RG 10, Volume 6442, file 880-5, part 1)

PUBLIC ARCHIVES

ARCHIVES PUBLIQUES

CANADA

POOR COPY


REV. R.C. SCOTT, B.A.
Principal

153-0-5
SCHOOL—CHILLIWACK 4602
RESIDENCE—CHILLIWACK 4607

COQUALEETZA RESIDENTIAL SCHOOL
SARDIS, B.C.

May 26, 1936

W. D. Scott
The Secretary,
Department of Indian Affairs,
Ottawa, Canada

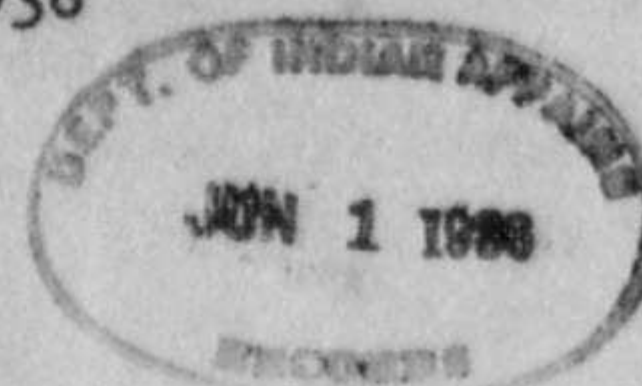

Dear Sir:

21-22
We are beginning to have a lot of trouble with the drainage system at Coqualeetza. It is now some thirteen or fourteen years since the School was built. I have hunted everywhere for plans of the drainage system and have enquired from Baynes and Horrie, whom I understand were in charge of the building of this School. I have made all possible enquiries locally as well, but can get no trace of these plans. I have plans of the heating and plumbing, but these do not go farther than the connection with the drain. The drainage system itself is not shown. In endeavouring to clear the drains from the boy's lavatories in the basement we can get only so far with a "worm" or with the fire hose, but cannot tell whether this drain continues under the building or whether it goes our around.

I understand copies of these plans are filed in Ottawa, in the Public Works Department, and if so, I would greatly

Indian Affairs. (RG 10, Volume 6442, file 880-5, part 1)

PUBLIC ARCHIVES

ARCHIVES PUBLIQUES

CANADA

POOR COPY

(2)

The Secretary,
Department of Indian Affairs,
Ottawa, Canada

appreciate it if we could have a copy of the same, as
we simply must remedy this matter. We do not wish to
have to tear through cement floors, if we can get
entrance to the drain at some point outside the building.

Yours sincerely,

RCS/BW

R.C. SCOTT
Principal
per. *B.W.*

Indian Affairs. (RG 10, Volume 6442, file 880-5, part 1)

PUBLIC ARCHIVES

CANADA

ARCHIVES PUBLIQUES

POOR COPY

May 23, 1936.

MEMORANDUM:

The Honourable the Superintendent General,-

Mr. A. O'W. Daunt, Indian Agent, New Westminster, B. C., has reported on the improvements which it is recommended be carried out in connection with the providing of proper fire escape facilities at the Coqualsetza Indian Residential School, Sardin, B. C. At present, there are ladders on the front of the building, from both boys' and girls' dormitories, which are inadequate, unsafe for use and would not pass inspection by a fire marshal. There are 225 children in residence. At a recent fire drill, it required six minutes for the boys and nine minutes for the girls to get out of the building and clear of the fire escapes, due to the congestion through having to go down the ladders one at a time. This would be a serious condition in case of outbreak of fire, the building being only semi-fireproof.

The Agent has forwarded a sketch plan for the installation of the new fire escapes required, to be located at each end of the building and to extend from the third story to the ground. This would give three exits, viz.:

1. Present fire escape at rear of building;
2. Fire escape (as proposed) at each end of building;
3. If necessary, by the stairways and through front and rear entrances.

The Agent has forwarded, also, a quotation received

- by the Principal

Indian Affairs. (RG 10, Volume 6442, file 880-5, part 1)

PUBLIC ARCHIVES

ARCHIVES PUBLIQUES

CANADA

POOR COPY

- 2 -

by the Principal from the Pearson Wire and Iron Works, Limited, Vancouver, manufacturers of fire escapes - who offer to make a complete job, supplying the material and labour in installing the equipment, to the amount of \$1,080.

Funds for the purpose are available in the Appropriation for Indian Education for the current fiscal year, and I would request your authority to incur the expenditure and to have the Pearson Wire and Iron Works, Limited, Vancouver, supply the material and make the installation. This firm has done satisfactory work of a similar type for the Department in connection with other schools. Both the Agent and the Principal strongly urge that adequate fire escape facilities be installed.

Alvord

Deputy Superintendent General.

Indian Affairs. (RG 10, Volume 6442, file 880-5, part 1)

PUBLIC ARCHIVES

ARCHIVES PUBLIQUES

CANADA

POOR COPY

Schools

Ottawa, May 30, 1936.

Gentlemen:

I have your letter of the 27th instant, enclosing a list showing the number of Thermene extinguishers supplied Indian residential schools during the past few years. I wish to thank you for this list, which will be of future use in keeping the fire equipment at the schools in good, serviceable condition.

Regarding the Thermene extinguishers supplied the Cequaleetsa Indian Residential School, Sardis, B. C., we find that refills were last ordered from your firm on January 17th, 1935 - at which time S Karbaloy recharges were supplied.

I understood from your Mr. Snarr, during his recent visit, that it would be possible to install certain equipment and recharges at an expenditure of approximately \$4.80 each, which would overcome the necessity of having the extinguishers recharged yearly. In this connection, would it be necessary to have these machines returned to the factory, or could the work be done by the staff at the school? I should be pleased to have full information, together with an estimate of the cost per extinguisher.

Yours truly,

JPM
Pyrene Manufacturing Co. of Canada, Ltd.,
91 Dawn Roadway,
Toronto, Ont.

A. F. Mackenzie
A. F. Mackenzie,
Secretary

Indian Affairs. (RG 10, Volume 6442, file 880-5, part 1)

PUBLIC ARCHIVES

ARCHIVES PUBLIQUES

CANADA

Book copy

152-C-5.

Ottawa, June 11, 1936.

Dear Sir:

I have your letter of the 2nd instant, relative to the supplying of conversion units for the 12 gallon Thermene extinguishers supplied by your firm in October, 1929, for use at the Coqualeetza Indian Residential School, Sardis, B. C.

In this connection I have to inform you that an order will be placed with your company, in due course, to supply nine carbon dioxide cartridge with new cage and firing pin and necessary Karbaloy for recharging these extinguishers.

Yours truly,

A. F. Mackenzie
A. F. Mackenzie,
Secretary.

GM
George N. Mansell, Esq.,
Pyrene Mfg. Co. of Canada, Ltd.,
91 Dawn Roadway,
Toronto, Ont.

Indian Affairs. (RG 10, Volume 6442, file 880-5, part 1)

PUBLIC ARCHIVES

ARCHIVES PUBLIQUES

CANADA

POOR COPY

153-0-5.

Ottawa, June 11, 1936.

Reverend Sir:

In October, 1929, nine 1½ gallon Thermene fire extinguishers were supplied for use at the Coqualeetza Indian Residential School. In order to keep these extinguishers in serviceable condition, it is necessary that they be recharged each year. To overcome this condition, we are placing an order with the Pyrene Manufacturing Company, Toronto, to supply carbon dioxide cartridges complete with new cage and firing pin, to be installed in these extinguishers. By the use of this new method, the annual recharging is done away with, it only being necessary to periodically weigh the carbon dioxide cartridge and check this weight against the weight stamped on the side. The above company will forward full instructions for making the change and installing the chemical in the extinguishers.

The account, in triplicate, covering the cost, will be forwarded to you, with receipt for freight charges attached. When the materials are received, you should certify the account in the usual manner and forward to the Department for payment.

Yours truly,

A. F. MacKinnon,
Secretary.

WBM
Rev. R. C. Scott, B. A.,
Principal,
Coqualeetza Residential School,
Sardis, B. C.

Indian Affairs. (RC 10, Volume 6442, file 880-5, part 1)

PUBLIC ARCHIVES

ARCHIVES PUBLIQUES

CANADA

POOR COPY

DEPARTMENT OF INDIAN AFFAIRS

Ottawa, June 11th, 1938.

This space not to be used
by office issuing requisition.

SHIP TO: **Rev. R. C. SCOTT, B.A.,**
Principal, Coqualctas Residential School,
SARDIS, B.C.

Req'n No.

Order No.

PURPOSE FOR WHICH REQUIRED.

NOTE—Req'a for Non-consumable Equipment. State if new issue or replacement.
 " Consumable equipment and supplies use columns 1 and 2.

Quantity
on Hand
in StoresQuantity
used per
MonthQuantity
suppliedPrice
per unit

VALUE

§ 6.

QUANTITY

MATERIAL.

9 - Carbon Dioxide cartridge
with new cage and firing pin and
necessary Korbloy for recharging
1 1/2 gal. Thermax Extinguishers,
at a cost of \$8.50 each, net, F. O. B. TORONTO

The account, in triplicate, with receipt attached for freight charges prepaid, should be forwarded to Rev. R. C. Scott, Principal, Cognateles Residential School, Sardinia, B. C.

Full information should be forwarded
for installing above equipment in the extinguishers.

TOTAL

APPROVED

Form No. 55

INDIAN AGENT

Indian Affairs. (RC 10, Volume 6442, file 880-5, part 1)

PUBLIC ARCHIVES

ARCHIVES PUBLIQUES

CANADA

DEPARTMENT OF INDIAN AFFAIRS

Ottawa, June 11th, 1936.

This space not to be used
by office issuing requisition.

SHIP TO.

Rev. R. C. SCOTT, B.A.,
Principal, Coqualeetza Residential School,
S A R D I S, B. C.

Req'n No.

Order No.

PURPOSE FOR WHICH REQUIRED

NOTE—Req'n for Non-consumable Equipment. State if new issue or replacement.
 " Consumable equipment and supplies use columns 1 and 2.

Quantity
on Hand
in StoresQuantity
used per
MonthQuantity
suppliedPrice
per unit

VALUE

§ c.

QUANTITY

MATERIAL

9

- Carbon Dioxide cartridge
with new cage and firing pin and
necessary Karbaloy for recharging
1 1/2 gal. Thermene Extinguishers,
at a cost of \$8.50 each, net, F. O. B. TORONTO

The account, in triplicate, with receipt attached for freight charges prepaid, should be forwarded to Rev. R. C. Scott, Principal, Coqualeetza Residential School, Sardis, B. C.

Full information should be forwarded
for installing above equipment in the extinguishers.

TOTAL...

APPROVED

Form No. 55

INDIAN AGENT

Indian Affairs. (RG 10, Volume 6442, file 880-5, part 1)

PUBLIC ARCHIVES
ARCHIVES PUBLIQUES
CANADA

POOR-COPY

TELEPH
HARGR
1196



Pyrene Manufacturing Company
OF CANADA LIMITED



91 DON ROADWAY
TORONTO

FIRE EXTINGUISHERS AND RECHARGES OF EVERY TYPE
ALSO

MANUFACTURING AND MERCHANDISING NORWESCO PRODUCTS

CUSTOMER'S
ORDER NO. AND DATE **2010 May 5th/36**
REQUISITION NO. **943**

REFER TO
INVOICE NO. **E56-10**

INVOICE DATE

SOLD
TO

Dept. of Indian Affairs,
OTTAWA, Ontario.

May 15th, 1936

SHIPPED TO
AND
DESTINATION

Rev. R.C. Scott, Coqualeetza Indian Res. School,
CHILLIWACK, B. C.

DATE SHIPPED

ROUTE

TERMS: **Net 30 Days**

FROM

VANCOUVER

PREPAID OR COLLECT?

F.O.B. **VANCOUVER**

FOR CUSTOMER'S USE ONLY

REGISTER NO.

VOUCHER NO.

F. O. B. CHECKED

TERMS APPROVED

PRICE APPROVED

CALCULATIONS CHECKED

TRANSPORTATION

FREIGHT BILL NO.

AMOUNT

MATERIAL RECEIVED

DATE

SIGNATURE

TITLE

SATISFACTORY AND APPROVED

ADJUSTMENTS

ACCOUNTING DISTRIBUTION

AUDITED

FINAL APPROVAL

QUANTITY	STOCK NO.	DESCRIPTION	PRICE	GROSS	DISCOUNT	NET
----------	-----------	-------------	-------	-------	----------	-----

3		only 1½ Qt. Pyrene Extgrs. Complete	10.70	32.10	net	32.10
---	--	-------------------------------------	-------	-------	-----	-------

6% Sales Tax Included

Increase In Sales Tax 1.89%

.57

32.67

Freight to Vancouver Included \$2.10

This is to certify that the above supplies were received in good order
and that the account is a fair and just charge upon the Government of Canada.

COQUALEETZA RESIDENTIAL SCHOOL

R. C. Scott

Our responsibility ceases when goods are delivered in good condition to carrier. No goods accepted for credit unless return is authorized by home office.

Crainforms PRODUCED BY CRAIN PRINTERS LIMITED, TORONTO

POOR-COPY

Indian Affairs. (RG 10, Volume 6442, file 880-5, part 1)

PUBLIC ARCHIVES
ARCHIVES PUBLIQUES
CANADA

EDWARD G. WEED
PRESIDENTGORDON C. BROWN
VICE-PRESIDENT & GENERAL MANAGEREDWARD A. CLAPP
SECRETARY

Pyrene Manufacturing Company


OF CANADA LIMITED

91 DON ROADWAY

Toronto

JUNE SECOND

1936

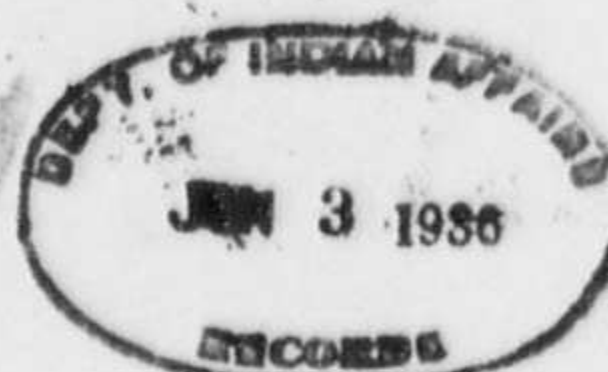Department of Indian Affairs,
Ottawa, Ontario.

Refer to - 153-0-5

Attention Mr. A. F. MacKenzie, Secretary.

Dear Sirs,-

We acknowledge your letter of May 30th, and with reference to the last paragraph, undoubtedly Mr. Snarr was talking about the recent improvement which we have made in our 1 3/4 gallon Thermene Extinguishers.

After considerable experimenting, we have perfected a carbon dioxide cartridge, which complete with a new cage and firing pin, is attached to the old extinguishers. This does away with the use of an acid, and eventually decreases the aggregate cost of recharging over a period of time.

Formerly, this extinguisher to comply with the Fire Underwriters', and in order to give adequate protection, had to be recharged annually. By the use of this new method this annual recharging is done away with, it only being necessary to periodically weigh the carbon dioxide cartridge, and check this weight against the weight stamped on the side.

As pointed out to you in our letter of May 11th, 1935, under your file No. 55996-9, we are prepared to supply you with this conversion unit, complete with the carbon dioxide cartridge, and necessary Karbaloy for recharging the Extinguishers, at a cost of \$8.50 each net, F.O.B. Toronto. We feel certain that if you adopt this type of charge to your various units, it will do away with a lot of extra work in regard to recharging, and also will over the next few years pay for itself through your not having to purchase new recharges annually.

Yours very truly,

PYRENE MANUFACTURING COMPANY
OF CANADA LIMITED

GHM:AP

Ready for Fire Fighting

Indian Affairs. (RG 10, Volume 6442, file 880-5, part 1)

PUBLIC ARCHIVES
ARCHIVES PUBLIQUES
CANADA

POOR COPY

F. I. N. de

CORRECTI

POOR-COPY

PUBLIC
ARCHIVE
CA

REF. 307

TELEPHONE
HARGREAVES
1195



FIRE EXTINGUISHERS AND RECHARGES OF EVERY TYPE
ALSO

MANUFACTURING AND MERCHANDISING NORWESCO PRODUCTS

CUSTOMER'S ORDER NO. AND DATE **2010 May 5th/36**
REQUISITION NO. **943**

REFER TO INVOICE NO. **E56-10**
INVOICE DATE

SOLD TO

Dept. of Indian Affairs,
OTTAWA, Ontario.

May 15th, 1936

SHIPPED TO AND DESTINATION
DATE SHIPPED
ROUTE

Rev. R.C. Scott, Coqualeetza Indian Res. School,
CHILLIWACK, B. C.

FROM
VANCOUVER

PREPAID OR COLLECT

F.O.B. VANCOUVER

TERMS: **Net 30 Days**

FOR CUSTOMER'S USE ONLY

REGISTER NO.	VOUCHER NO.	
F. O. B. CHECKED		
TERMS APPROVED	PRICE APPROVED	
CALCULATIONS CHECKED		
TRANSPORTATION		
FREIGHT BILL NO.	AMOUNT	
MATERIAL RECEIVED		
DATE	SIGNATURE	TITLE
SATISFACTORY AND APPROVED		
ADJUSTMENTS		
ACCOUNTING DISTRIBUTION		
AUDITED	FINAL APPROVAL	

QUANTITY	STOCK NO.	DESCRIPTION	PRICE	GROSS	DISCOUNT	NET
3		only 1 1/2 Qt. Pyrene Exting. Complete	10.70	32.10	net	32.10
		6% Sales Tax Included				
		Increase in Sales Tax 1.89%				.57
						32.67

Freight to Vancouver Included \$2.10

This is to certify that the above supplies were received in good order and that the account is a fair and just charge upon the Government of Canada.

COQUALEETZA RESIDENTIAL SCHOOL

R. C. Scott

Our responsibility ceases when goods are delivered in good condition to carrier. No goods accepted for credit unless return is authorized by home office.

Printed by CRAIN PRINTERS LIMITED

Indian Affairs. (RG 10, Volume 6442, file 880-5, part 1)


PUBLIC ARCHIVES

ARCHIVES PUBLIQUES

CANADA

POOR COPY

Sub-Document No. 850.

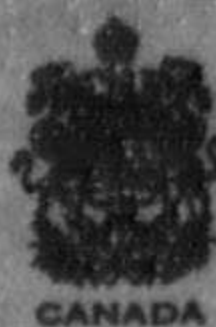

Treaty No.....

To: Wyrene Manufacturing Company of
Canada Limited,
91 Don Roadway,

TORONTO, ONT.

DATE 1936.		SERVICE	AMOUNT
June	5	To Pyrene Extinguishers for the Coqualeetza Indian Residential School, under authority of the Department dated May 1st, 1936, File No. 158-0-5.	
TRIPPLICATE FOR FILE <i>16.6.36</i> Voucher in duplicate detached for Accountant to pay.			
TOTAL,			352. 07

I HEREBY CERTIFY that this Voucher is correct, that the material has been supplied, the work performed and that the charges are fair and just; also that the expenditure has been incurred legitimately and that each item of the same is a fair and just charge against the Government of Canada.

FORM No. 506

Agent

Indian Affairs. (RG 10, Volume 6442, file 880-5, part 1)

PUBLIC ARCHIVES

CANADA

ARCHIVES PUBLIQUE


POB-POB



Letter No. 5-8-B

Office of the New Westminster Indian Agent

June 5th, 1936

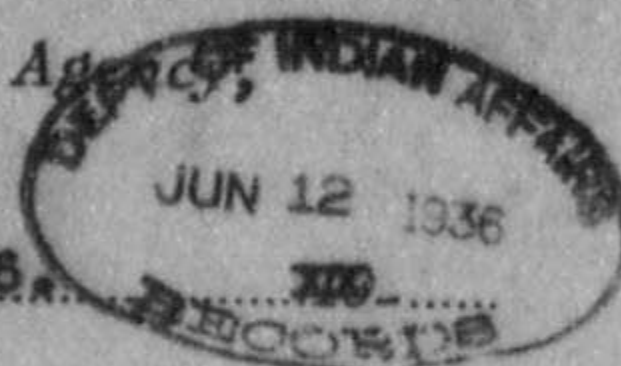

Sir,

I enclose herewith Vouchers Nos. 166

amounting to \$ 32.67 in favour

of Pyrene Manufacturing Company of Canada, Limited,
91 Don Roadway, TORONTO, ONT.

for Pyrene Extinguishers for the Coqualeetza Indian
Residential School.

This expenditure was authorized by Departmental

Letter No. 153-0-5 dated May 1st, 1936

Your obedient servant,

Indian Agent.

The Secretary,
Department of Indian Affairs,
Ottawa.

Form No. 518

Indian Affairs. (RG 10, Volume 6442, file 880-5, part 1)

PUBLIC ARCHIVES

CANADA

ARCHIVES PUBLIQUES

POOR COPY

VOL. 5

FROM

10-3-32
TO

TC

5-6-36

[illegible]

FILE No. 153-0-5

VOL. 5

Indian Affairs. (RG 10, Volume 6442, file 880-5, part 1)

PUBLIC ARCHIVES

ARCHIVES PUBLIQUE

CANADA

BOOK-COPY